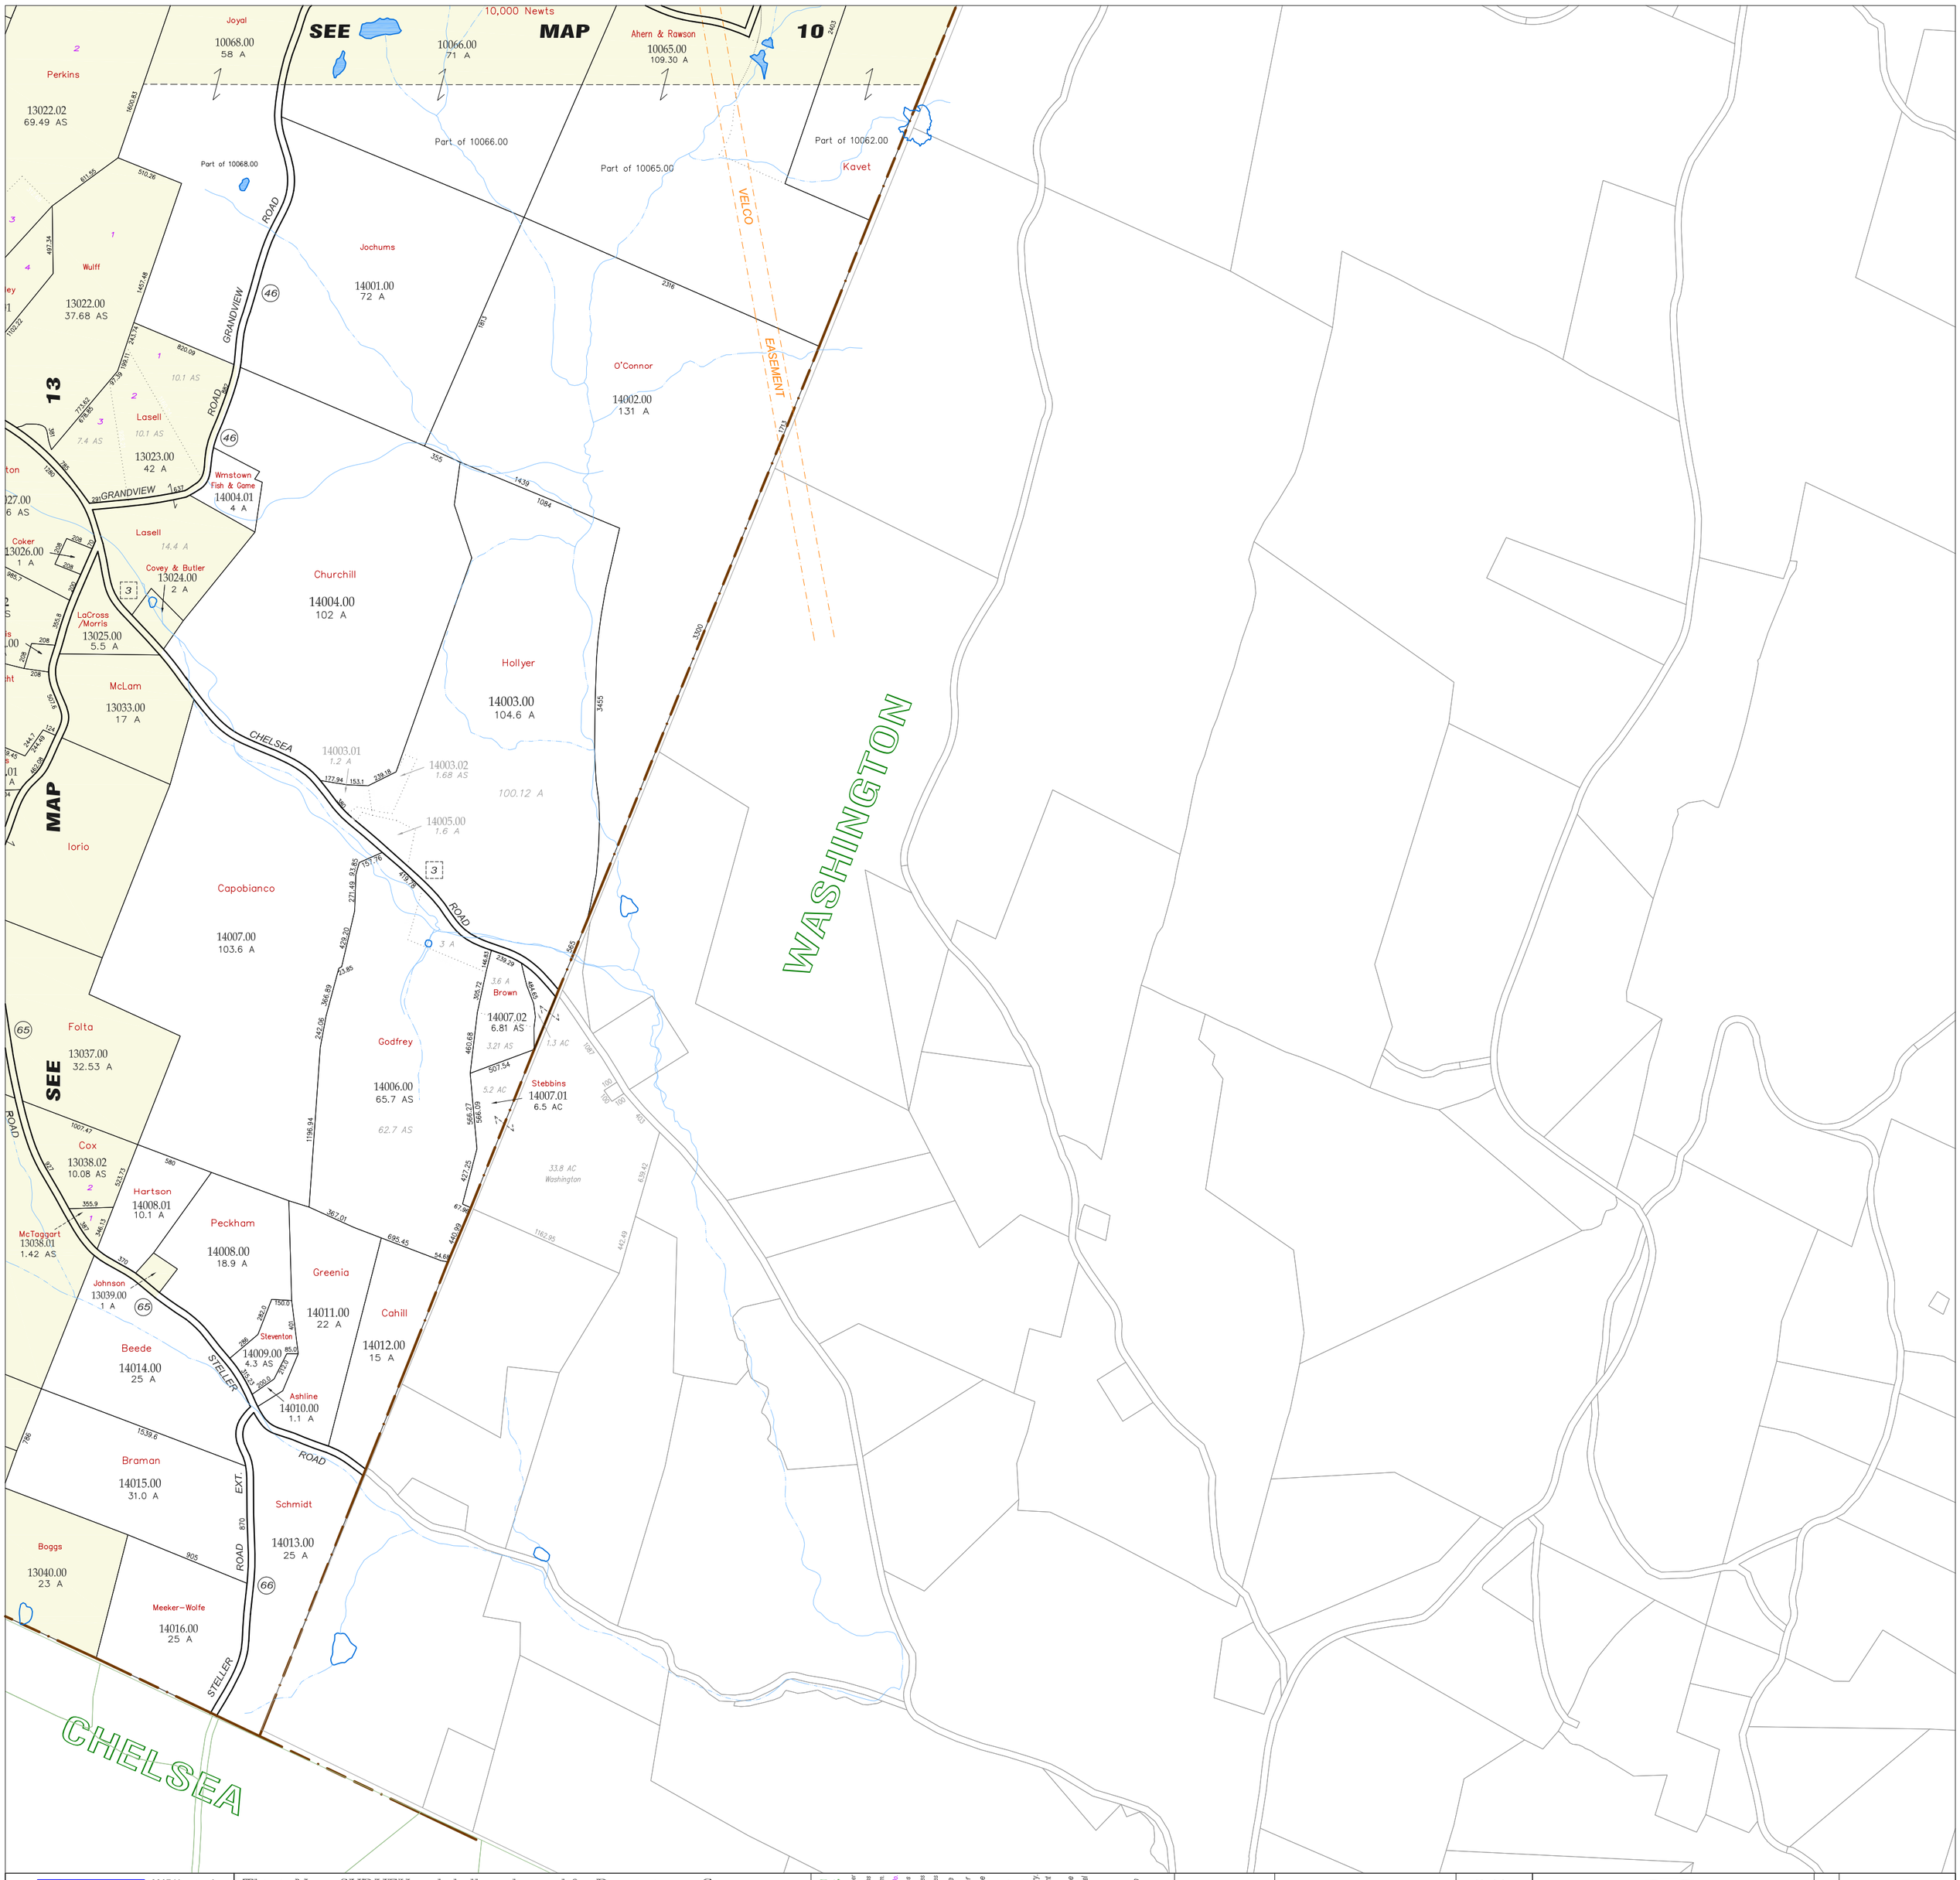

Digital Mapping Prepared By

RUSSELL GRAPHICS

2207 Hopeton Ave.
Raleigh, NC 27614
802-309-8200
www.imapvt.com

This is Not a SURVEY and shall not be used for Description or Conveyance...

This Map was prepared from Deeds & Surveys recorded in the Town Clerk's Office. Original Mapping of Williamstown was completed prior to 1996. The Parcel Maps are updated by Russell Graphics annually. The accuracy of this map is determined by the filed information. All Data meets or exceeds specifications outlined in the Vermont Mapping Guidelines. This Map is the sole property of the Town and any copy, paper or digital, shall not be given without permission from the Town. ALL INFORMATION IS SUBJECT TO CHANGE.

Copyright 2019 Russell Graphics - All rights Reserved

LEGEND OF SYMBOLS

- 7000555 Parcel ID Number
- 500(d) Scaled Dimensions
- 450.15 Deed/Survey Dim.
- Lot 23 Subdivision Lot No.
- 100 A Deed Acres
- 100.5 AC Computed Acres
- 100.25 AS Surveyed Acres
- 105 Vermont Route
- (96) Town Rd Number
- Property Line
- Match Line
- Road Line
- Town Line
- Railroad Bndry.
- Velco Easement
- River as a Property Line
- River thru Parcel
- State of VERMONT
- Town of Williamstown
- Exempt Parcels

NORTH

0 200 600 1000
Scale in Feet

Map Index

9	10	Wash.
13		
Chelsea		

PROPERTY MAP OF
WILLIAMSTOWN
VERMONT

APRIL 2019

MAP 14